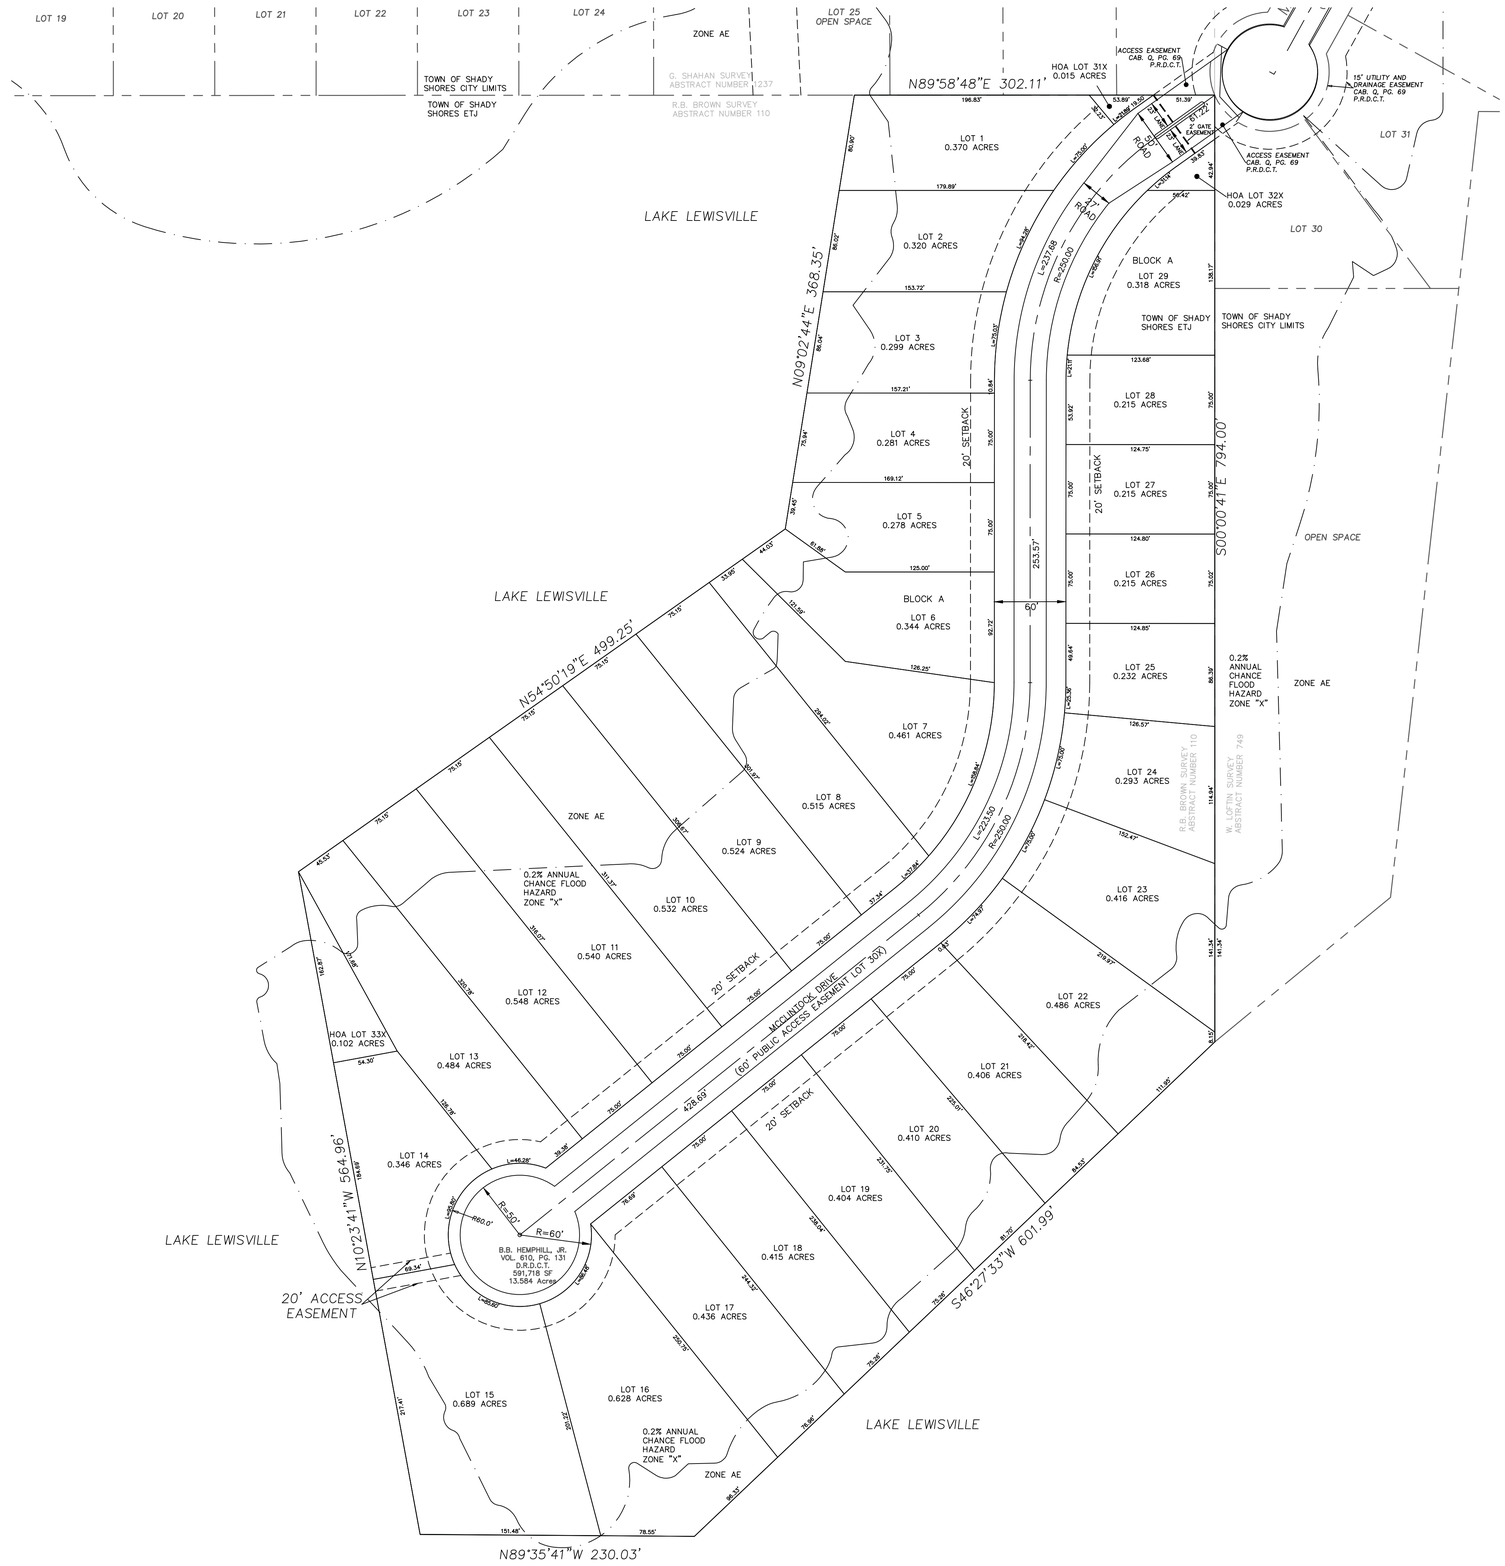

LEGEND

BOUNDARY LINE

LEWISVILLE LAKE ADDITION
LOTS 1-29, 30X, 31X, 32X, BLOCK A
13.584 Acre Tract of Land
Situated in the R.B. Brown Survey
Abstract Number 110
Town of Shady Shores ETJ,
Denton County, Texas

CCM Engineering
2570 FM 407, Suite 209
Highland Village, Texas 75077
Ph: 972.691.6633
Fax: 972.691.6628
TBPE FIRM #605

SHADY SHORES DEVELOPEMENT

Town of Shady Shores, Denton County, Texas

Concept Plan

FOR PRELIMINARY REVIEW ONLY

THIS DOCUMENT IS RELEASED FOR THE PURPOSE OF INTERIM REVIEW UNDER THE AUTHORITY OF CODY D. CRANNELL, PE#105947 ON 10/14/2020

IT IS NOT TO BE USED FOR CONSTRUCTION PURPOSES.

REVISIONS

DESIGN:	CCM
DRAWN:	CCM
DATE:	10/14/2020
SCALE:	
NOTES:	
FILE:	

Sheet **1** of **1**